



РЕЗ Г-Н-

1:50-


РЕЗ Ј-К-

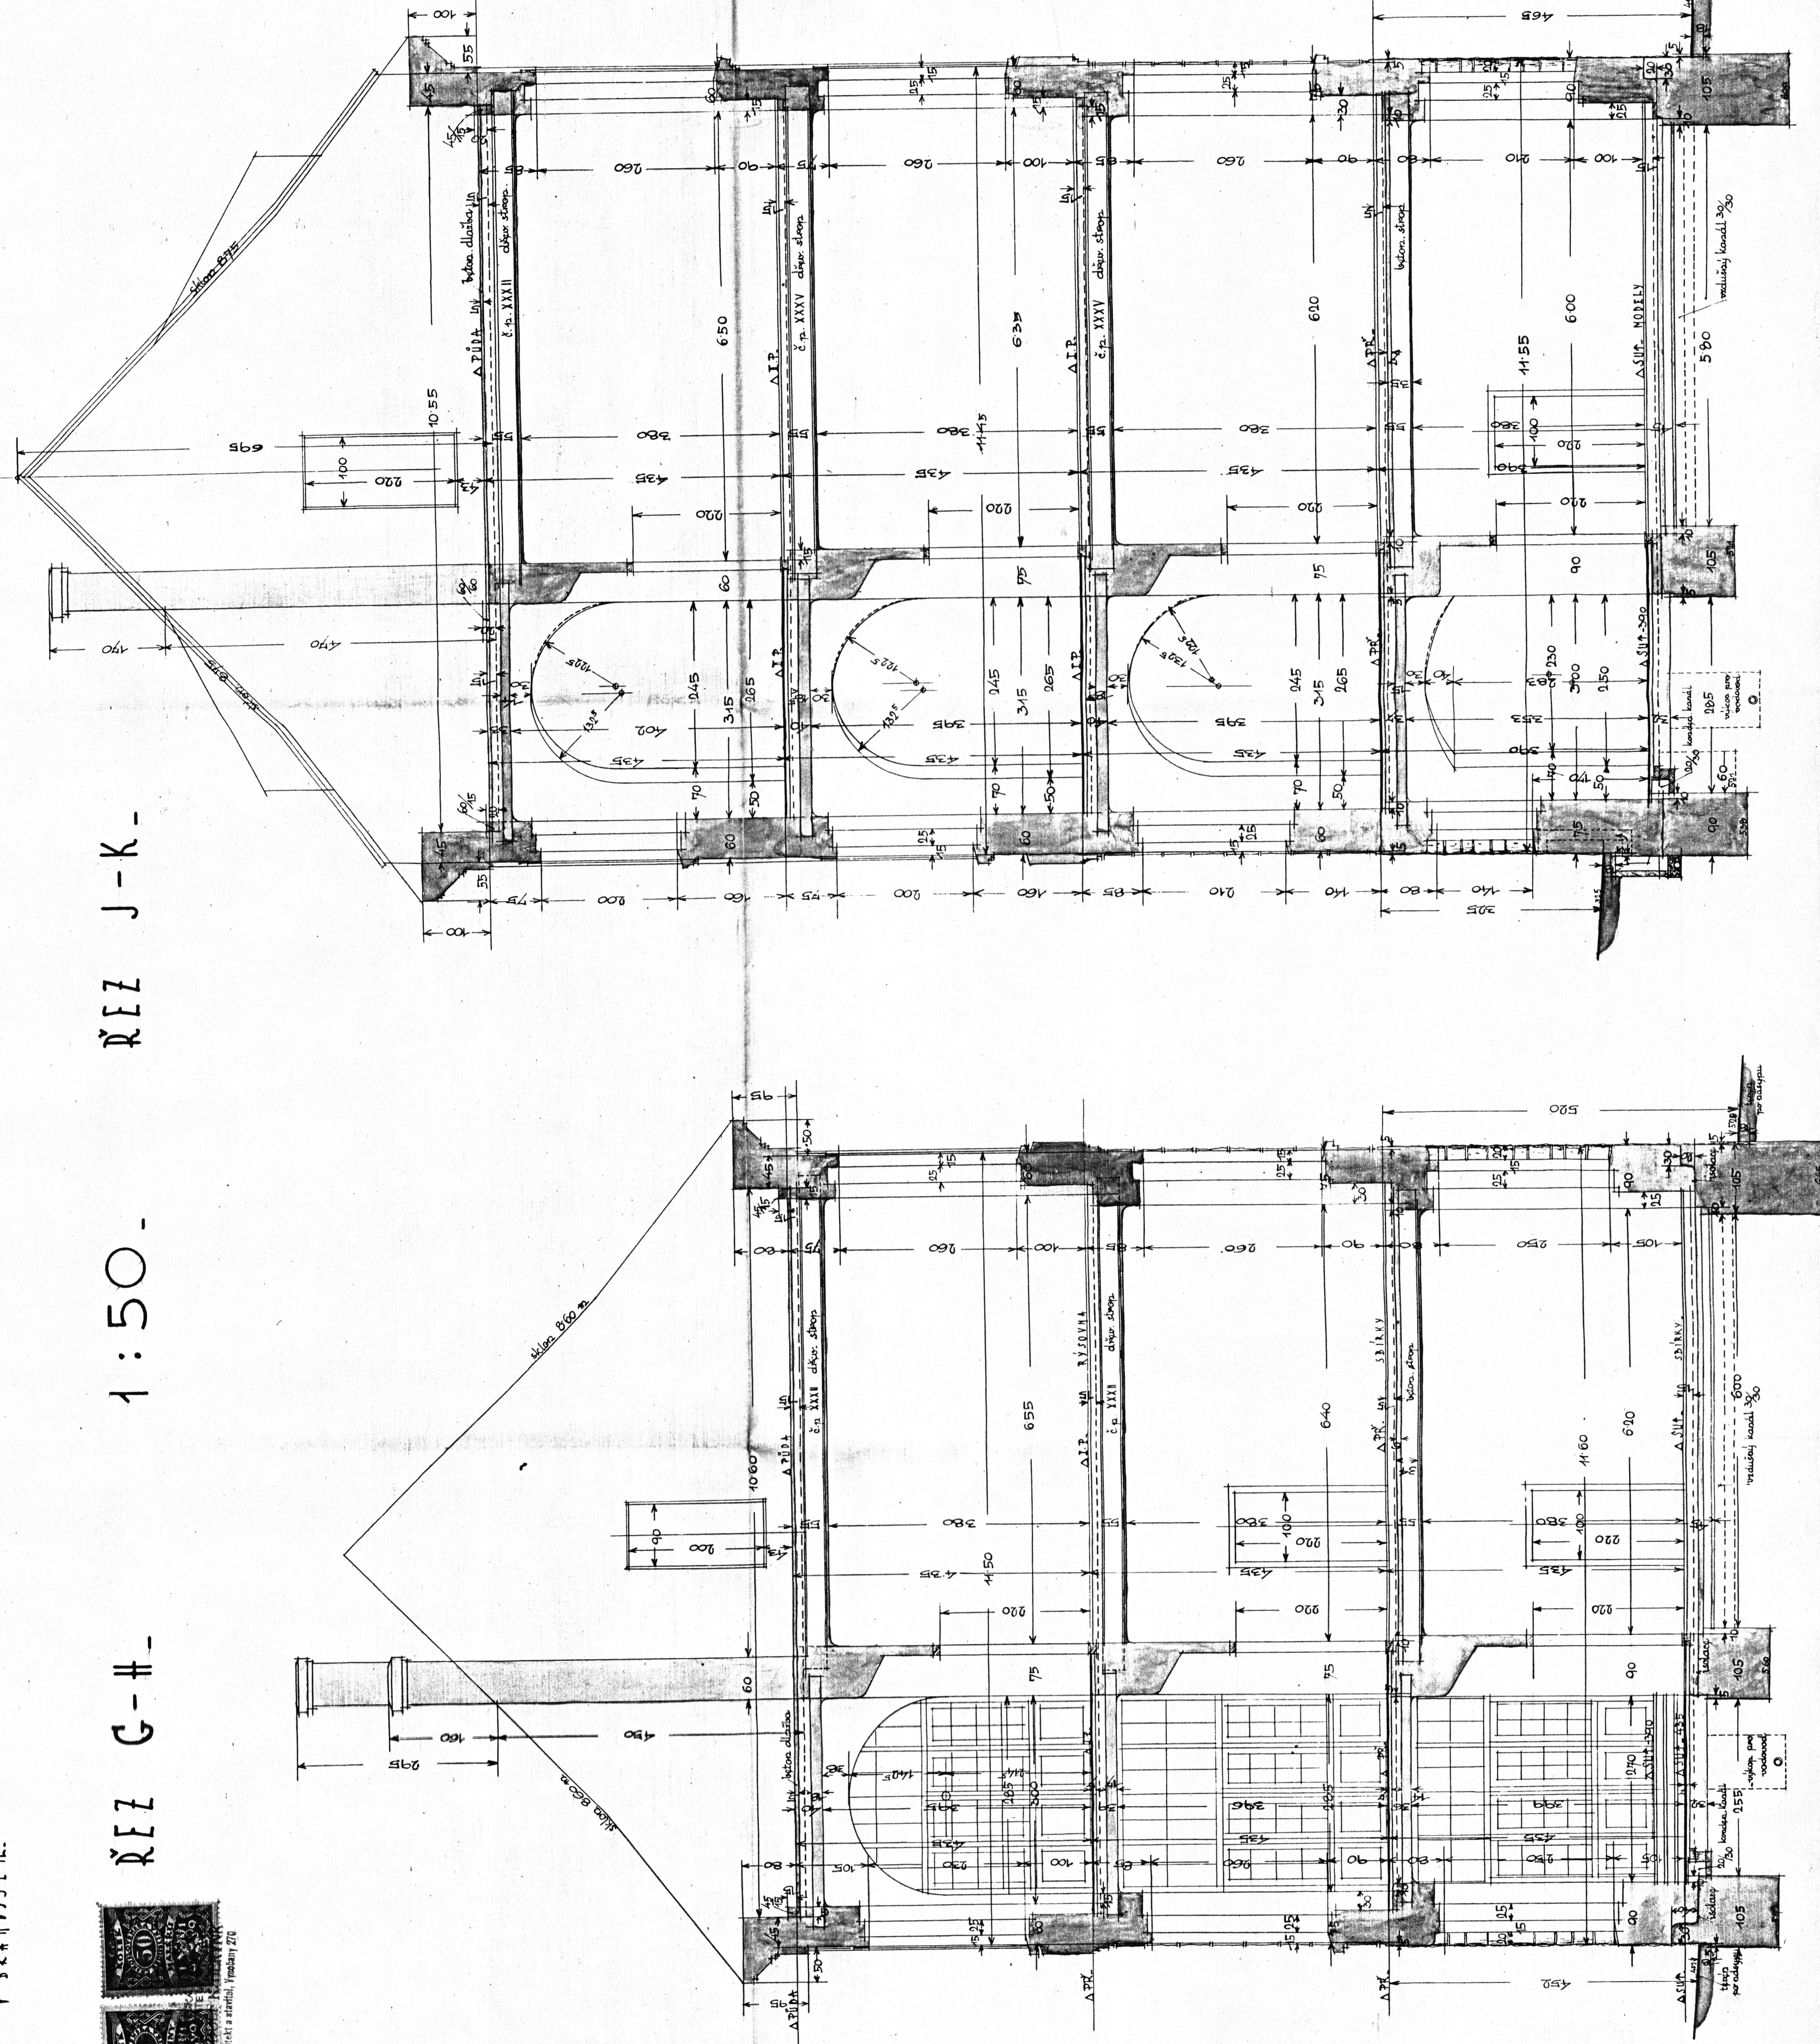

РЕЗ Л-М-

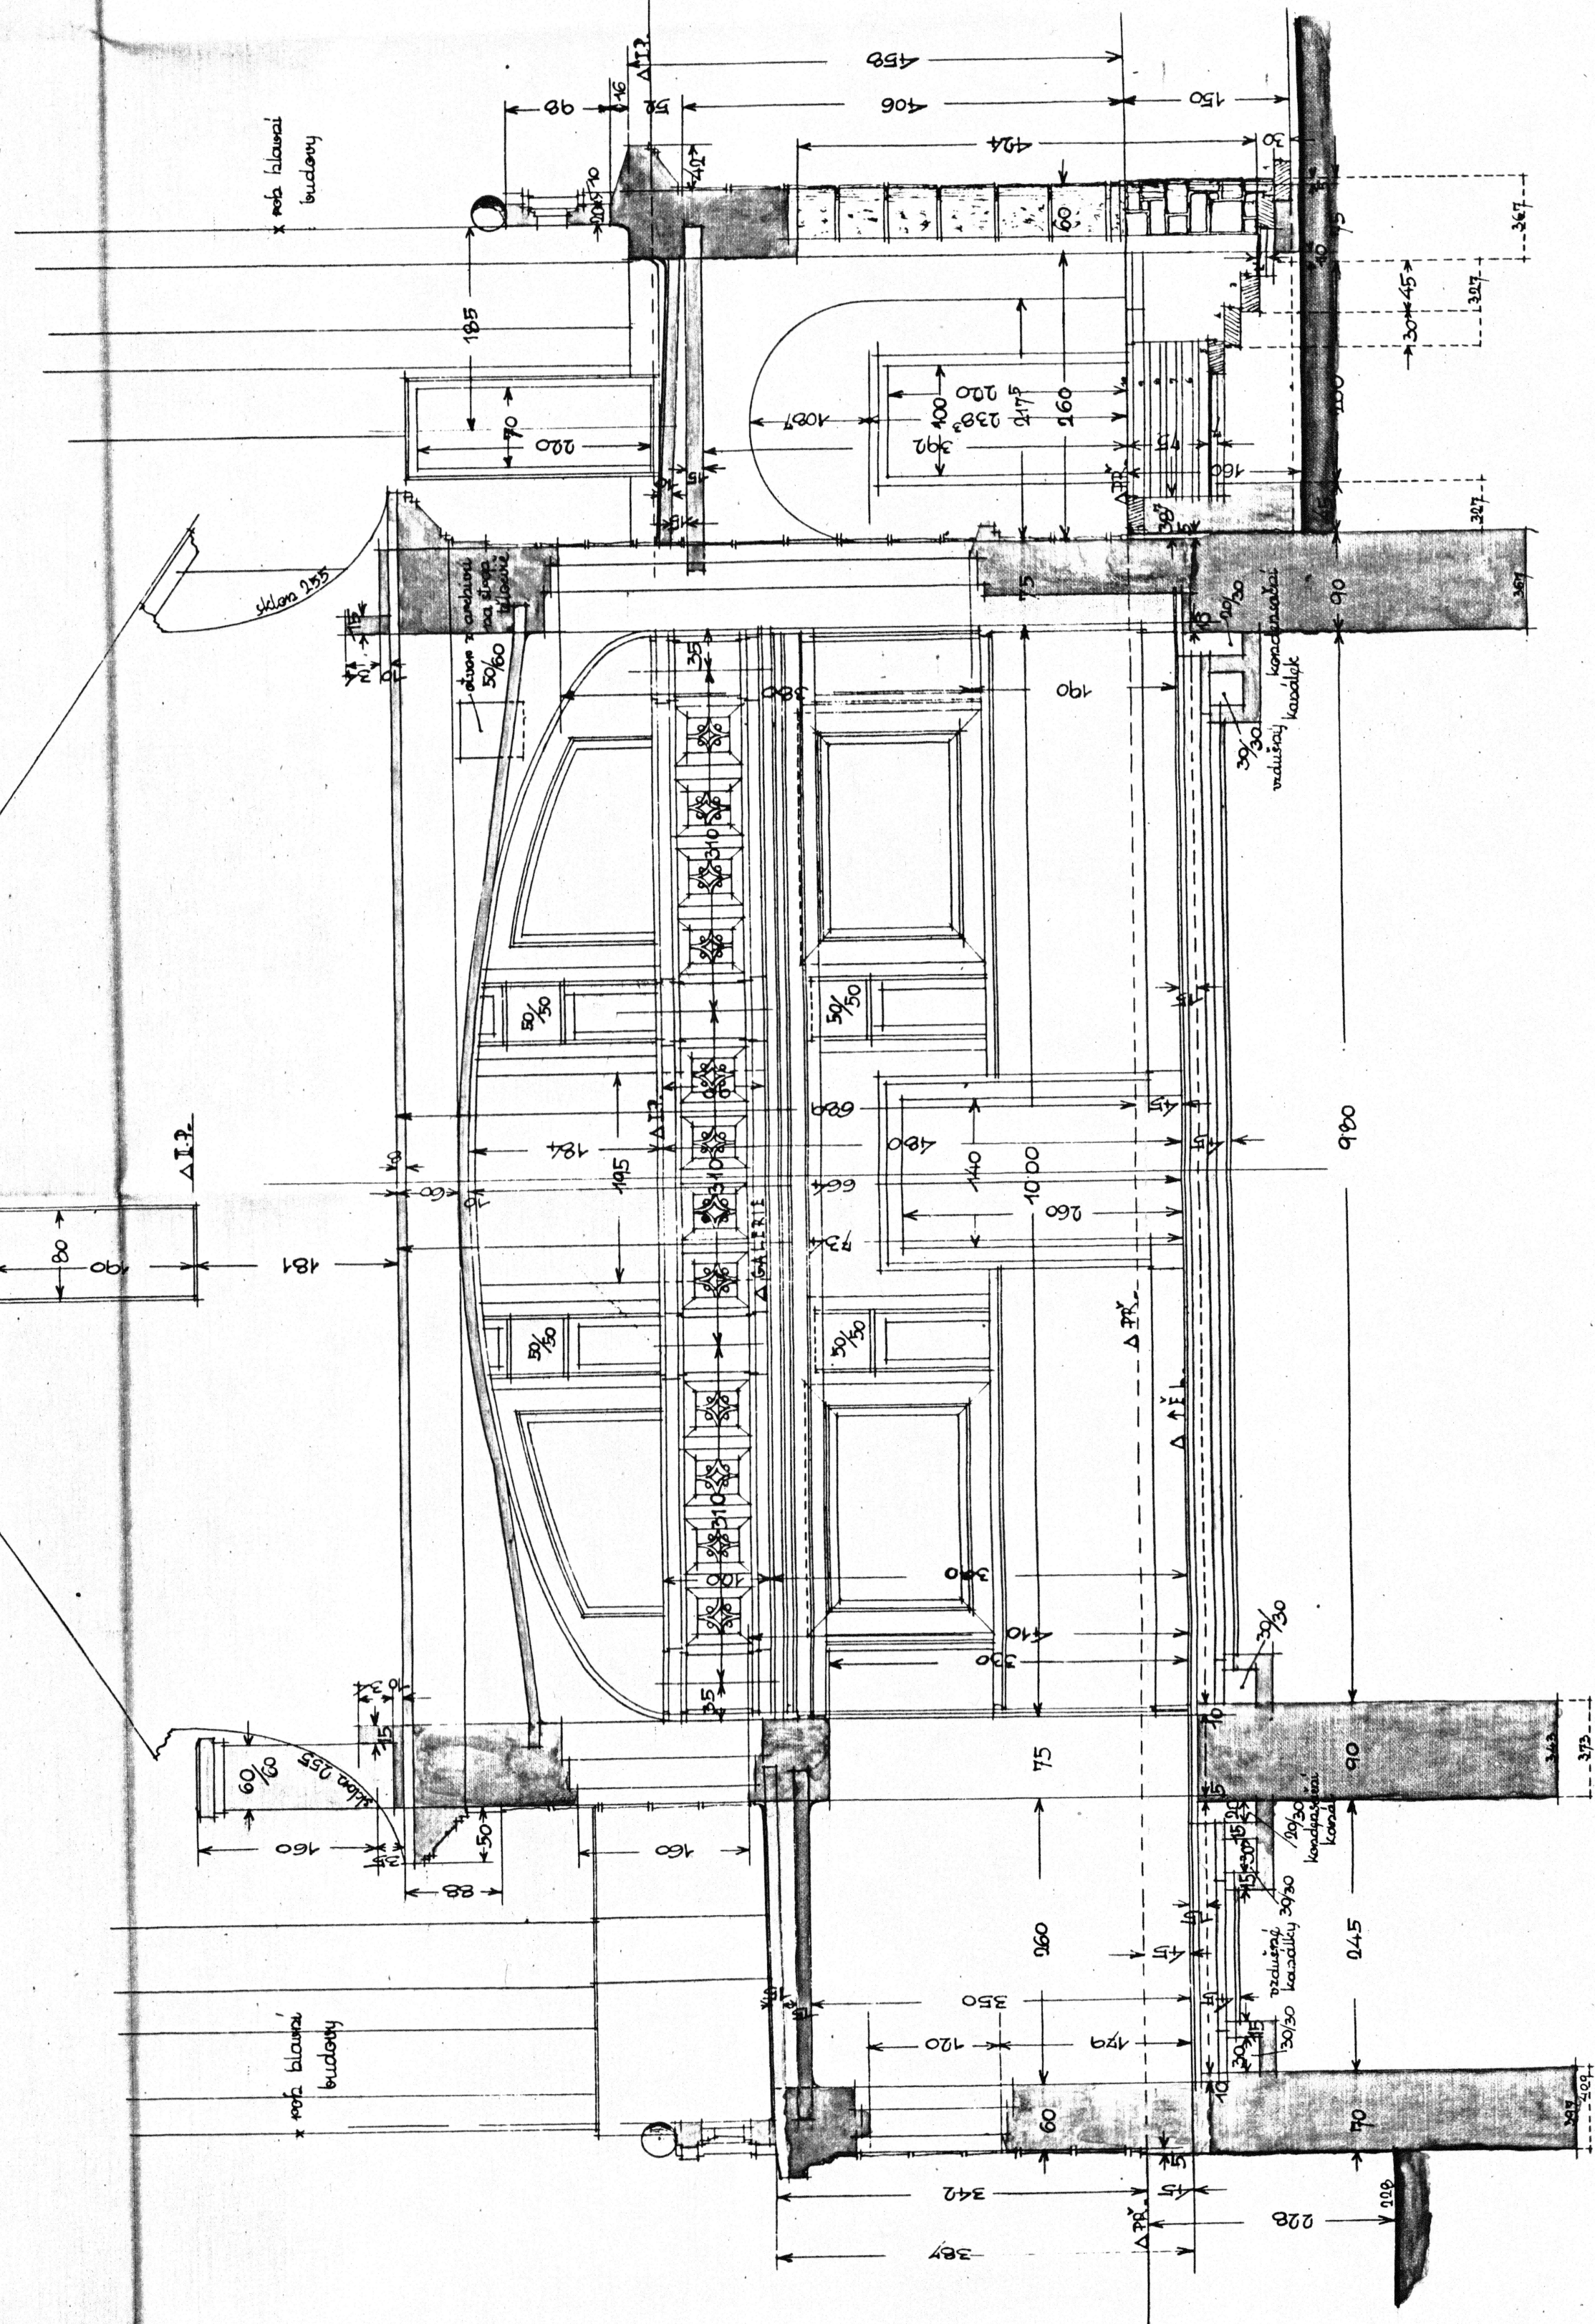



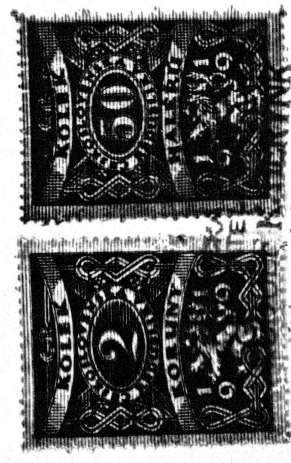

РЕЗ С-Н-

1:50

РЕЗ J-K-

РЕЗ L-M-

